Cozy Caverns Spec sheet rev. 7-6-2022

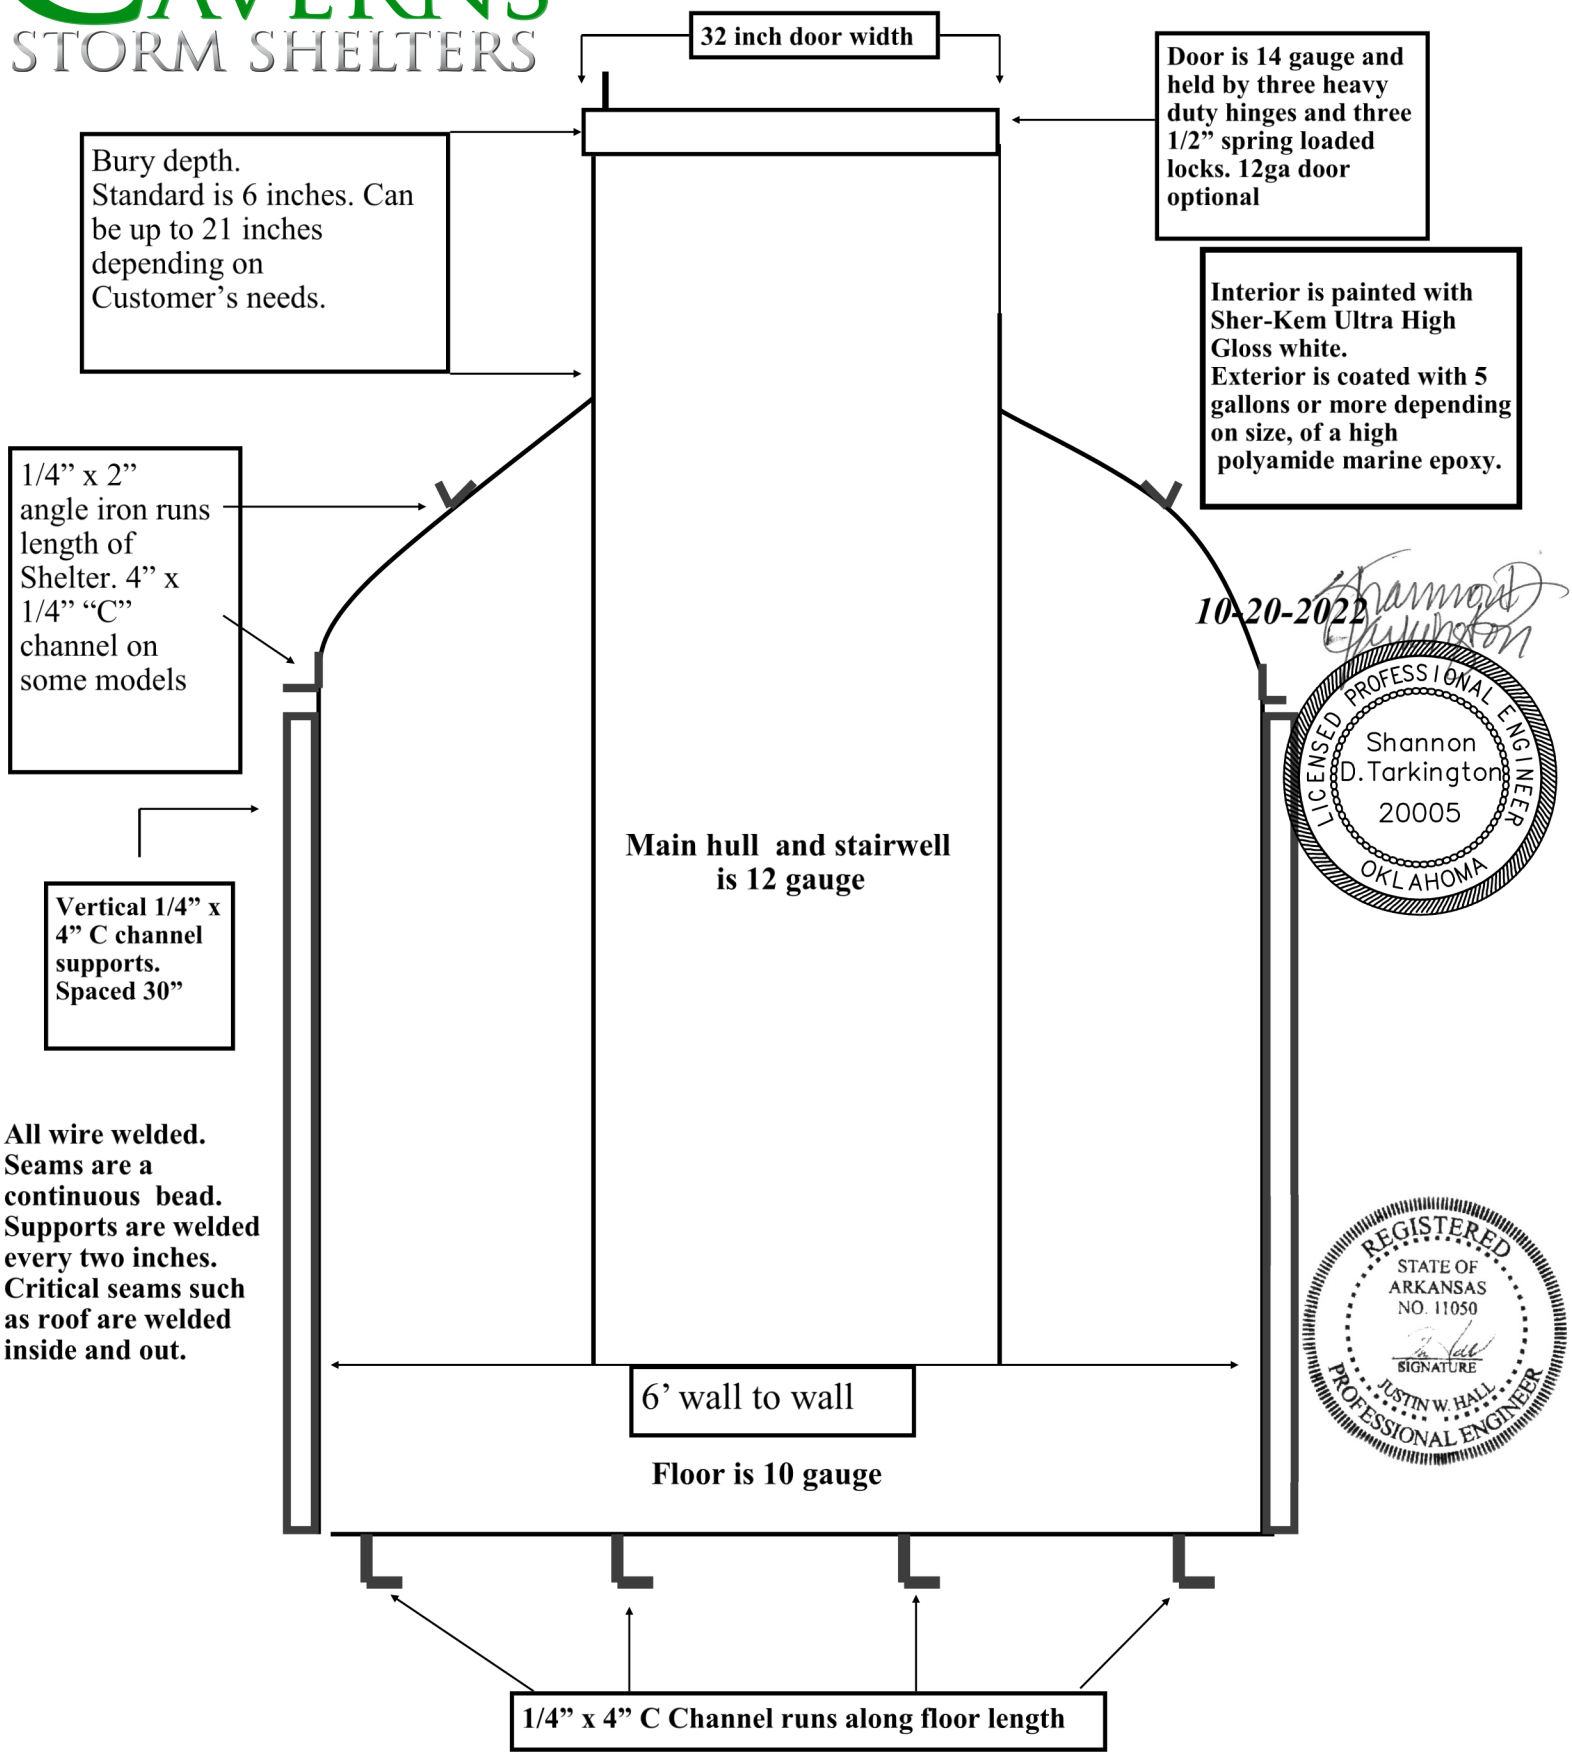

These shelters meet or exceed FEMA 320, 361, and ICC-500 standards for underground storm shelters.